FilmL.A., Inc.
6255 W Sunset Blvd, 12th Floor
Hollywood, CA 90028
t: (213)977-8600 - f: (213)977-8601
www.filmla.com

Summary Information

Permit No: F00166158-B **Type of Permit:** FILMING **Release Date:** 11/18/2020

Production Company	NEXT STEP PRODUCTIONS, LLC
Insured Company Name	NEXT STEP PRODUCTIONS, LLC
Contact Phone No. 1	323-956-7600
Contact Phone No. 2	
Fax	
Address	5555 MELROSE AVENUE LOS ANGELES, California 90038
Production Title	OLIVIA EP#101
Type of Production	TV Drama

Producer	NA NA
Director	Craig Gillespie
1st AD	Dan Lazorovitz
Production Manager	Jesse Sternbaum
FilmL.A. Coordinator	Cody Penwell
Location Manager	Stacey Brashear-Rodriguez
Primary Phone	Mobile - 818-335-5479
Secondary Phone	Office - 747-228-2400
Location Assistant	Martin Cummins
Primary Phone	Mobile - 323-252-1676
Secondary Phone	

Fees

Notification Charge	$173.00
LA COUNTY FIRE REVIEW	$282.00
LA COUNTY ROAD INSPECTION FEE	$756.00
LA COUNTY ROAD APPLICATION FEE	$172.00
FILMLA NON-REFUNDABLE FILM PERMIT RIDER FEE	$111.00
LA COUNTY ROAD ENCROACHMENT PERMIT PROCESSING FEE	$312.00

Total Permit Fee $1,806.00

Number of Locations 2

NOT A PERMIT

FilmL.A., Inc.
6255 W Sunset Blvd, 12th Floor
Hollywood, CA 90028
t: (213)977-8600 - f: (213)977-8601
www.filmla.com

Summary Information — Location

Permit Number F00166158-B
Production Company NEXT STEP PRODUCTIONS, LLC
Insured Company NEXT STEP PRODUCTIONS, LLC
Production Title OLIVIA EP#101

Location Manager Stacey Brashear-Rodriguez
Primary Phone Mobile - 818-335-5479
Secondary Phone Office - 747-228-2400

Location Address 1873 Allen Ave, Unincorporated Los Angeles County, CA, 91104

Location Type Business

Prep Dates 11/18/2020 - 11/18/2020 07:00 - 23:59 1 day

Film Dates 11/19/2020 - 11/19/2020 04:00 - 22:00 1 day

Strike Dates 11/20/2020 - 11/20/2020 07:00 - 19:00

Open or Closed to the Public Closed

Generic Conditions
*** MUST COMPLY WITH ATTACHED REOPENING PROTOCOL FOR MUSIC, TELEVISION AND FILM PRODUCTION: APPENDIX J EFFECTIVE AS OF FRIDAY, JUNE 12, 2020.***
THE CONSUMPTION OF ALCOHOLIC BEVERAGES AND THE USE OF DRUGS, INCLUDING MARIJUANA, ON LOCATION BY ANY CAST, CREW, OR INVITED GUESTS IS STRICTLY PROHIBITED.
*Certain service and personnel fees required by jurisdictional agencies are not collected by FilmL.A. Any such fees must be paid directly to the appropriate agency, and a separate invoice will be provided to the permittee.
*LA CITY AND/OR LA COUNTY FIRE CHECKLIST ATTACHED TO FINAL PERMIT. THE PERMITTEE IS RESPONSIBLE FOR COMPLETING CHECKLIST PRIOR TO FILMING ACTIVITY AT THIS LOCATION. NON COMPLIANCE MAY RESULT IN ASSIGNMENT OF A FIRE OFFICER.
Community Survey Obtained
Equipment staging and vehicles may park on one side of the street only.
Must Maintain 5' Clearance on Sidewalks/Walkways
Must maintain local/emergency access
Must post "ROAD WORK AHEAD" signs, which must remain up until all activities on the roadway have been completed.
No cast or crew parking on area streets
No interference with merchant activity.
Number of uniformed officers listed on the permit is a minimum requirement. Permittee remains responsible for deploying a sufficient number of uniformed officers to provide traffic and crowd control to ensure the safety of the film crew and the public.
Traffic control must be done in accordance w/MUTCD
Traffic Officers Required
Uniformed officers shall have a copy of the film permit in their possession and are required to confirm that all traffic control signage devices are in place.

Please see attached documents
F00166158-Sign_Removal.pdf
Allen Ave (closure) btwn New York - Woodbury - Olivia (1).pdf

Equipment on Location

Type	Quantity
5 or 10 ton trucks	5
5 Ton Truck	3
Cast/Crew vehicles	85
Catering Truck	1
Condors	1
Cranes	1
Cube Trucks	2
Generator	2
Honey Wagons	1
Motor Homes	5

Personnel on Location

Type	Quantity
Cast	5
Crew	80
Extras	25
LA County FSO Assigned	1
Sheriff/CHP	2

NOT A PERMIT

FilmL.A., Inc.
6255 W Sunset Blvd, 12th Floor
Hollywood, CA 90028
t: (213)977-8600 - f: (213)977-8601
www.filmla.com

Summary Information — Location

Permit Number F00166158-B
Production Company NEXT STEP PRODUCTIONS, LLC
Insured Company NEXT STEP PRODUCTIONS, LLC
Production Title OLIVIA EP#101

Location Manager Stacey Brashear-Rodriguez
Primary Phone Mobile - 818-335-5479
Secondary Phone Office - 747-228-2400

Picture vehicles	6
Portable restrooms	2
Scissor Lifts	1
Semi Trucks	4
Stakebed Trucks	4
Trailers	4
Vans	4

Filming Activities Drive by; Drive ups & away; Equipment on property; Equipment on sidewalk & street; Equipment on sidewalk, in curb lane & across street; Interior and exterior dialogue; Intermittent pedestrian control; Intermittent traffic control - 2 minutes standard; Dolly and Track, Running Cable; Remove specified Street Signs;

Jurisdiction **Political:** Los Angeles County - Supervisor District 5 **Police:** Los Angeles County Sheriff **Fire:** Los Angeles County Fire Department

Thomas Guide **Page:** 536 **Grid:** C7

Approvals
LOS ANGELES COUNTY PUBLIC WORKS - FINAL APPROVERS — Tenasha Bennett
LOS ANGELES COUNTY ROAD DEPARTMENT - BALDWIN PARK (PO1) — Anthony Moran

Coordinator Note Covid Compliance: Phillip Orphilla
Phone: 301-849-3472

Coordinator Note RIDER B RELEASES THE LOCATION FOR ALTADENA

Coordinator Note LA COUNTY FIRE DEPT. #20-1744-11:
FIRE SAFETY OFFICER REQUIRED

Parking
Base Camp Location Type : Other Location — 12137 Montague St, Los Angeles, CA, 91331
Crew Parking Location Type : Other Location — 12137 Montague St, Los Angeles, CA, 91331

Posting "No Parking" signs B/S NEW YORK DR., ALLEN AVE. GOING 500 FEET WEST
B/S ALLEN AVE., NEW YORK DR. - EAST WOODBURY RD.
W/S ALLEN AVE., NEW YORK DR. - MORADA PL.
E/S ALLEN AVE., NEW YORK DR. GOING 200 FEET NORTH FOR PICTURE
12:01 AM THRU 11:59PM ON 11/19/20

Approximate Footage County Parking **Log Number**

Date(s) 11/19/2020 to 11/19/2020 **Time(s)** 00:00 to 00:00

Posting "No Parking" signs W/S ALLEN AVE., NEW YORK DR. GOING 150 FEET SOUTH
B/S NEW YORK DR., ALLEN AVE. GOING 200 FEET WEST
E/S ALLEN AVE., NEW YORK DR. GOING 200 FEET SOUTH
12:01AM THRU 11:59PM ON 11/18/20

Approximate Footage County Parking **Log Number**

Date(s) 11/18/2020 to 11/18/2020 **Time(s)** 00:00 to 00:00

Posting "No Parking" signs W/S ALLEN AVE., NEW YORK DR. GOING 150 FEET SOUTH
B/S NEW YORK DR., ALLEN AVE. GOING 200 FEET WEST

NOT A PERMIT

FilmL.A., Inc.
6255 W Sunset Blvd, 12th Floor
Hollywood, CA 90028
t: (213)977-8600 - f: (213)977-8601
www.filmla.com

Summary Information

Location

Permit Number F00166158-B
Production Company NEXT STEP PRODUCTIONS, LLC
Insured Company NEXT STEP PRODUCTIONS, LLC
Production Title OLIVIA EP#101

Location Manager Stacey Brashear-Rodriguez
Primary Phone Mobile - 818-335-5479
Secondary Phone Office - 747-228-2400

E/S ALLEN AVE., NEW YORK DR. GOING 200 FEET SOUTH
7AM-7PM ON 11/20/20

Approximate Footage County Parking **Log Number**

Date(s) 11/20/2020 to 11/20/2020 **Time(s)** 07:00 to 19:00

Lane / Full Closure FULL STREET CLOSURE: ALLEN AVE., NEW YORK -WOODBURY
11/19/20 9AM-4PM

Approximate Footage 0 - 300

Date(s) 11/19/2020 to 11/19/2020 **Time(s)** 09:00 to 16:00

NOT A PERMIT

FilmL.A., Inc.
6255 W Sunset Blvd, 12th Floor
Hollywood, CA 90028
t: (213)977-8600 - f: (213)977-8601
www.filmla.com

Summary Information — Location

Permit Number F00166158-B
Production Company NEXT STEP PRODUCTIONS, LLC
Insured Company NEXT STEP PRODUCTIONS, LLC
Production Title OLIVIA EP#101

Location Manager Stacey Brashear-Rodriguez
Primary Phone Mobile - 818-335-5479
Secondary Phone Office - 747-228-2400

Location Address 1856 Allen Ave, Altadena, CA 91104
Location Type Business
Prep Dates 11/18/2020 - 11/18/2020 07:00 - 19:00 1 day
Film Dates 11/19/2020 - 11/19/2020 06:00 - 22:00 1 day
Strike Dates 11/20/2020 - 11/20/2020 07:00 - 19:00
Open or Closed to the Public Closed

Generic Conditions

*** MUST COMPLY WITH ATTACHED REOPENING PROTOCOL FOR MUSIC, TELEVISION AND FILM PRODUCTION: APPENDIX J EFFECTIVE AS OF FRIDAY, JUNE 12, 2020.***
THE CONSUMPTION OF ALCOHOLIC BEVERAGES AND THE USE OF DRUGS, INCLUDING MARIJUANA, ON LOCATION BY ANY CAST, CREW, OR INVITED GUESTS IS STRICTLY PROHIBITED.
*Certain service and personnel fees required by jurisdictional agencies are not collected by FilmL.A. Any such fees must be paid directly to the appropriate agency, and a separate invoice will be provided to the permittee.
*LA CITY AND/OR LA COUNTY FIRE CHECKLIST ATTACHED TO FINAL PERMIT. THE PERMITTEE IS RESPONSIBLE FOR COMPLETING CHECKLIST PRIOR TO FILMING ACTIVITY AT THIS LOCATION. NON COMPLIANCE MAY RESULT IN ASSIGNMENT OF A FIRE OFFICER.
Community Survey Required
Equipment staging and vehicles may park on one side of the street only.
Must Maintain 5' Clearance on Sidewalks/Walkways
Must maintain local/emergency access
Must post "ROAD WORK AHEAD" signs, which must remain up until all activities on the roadway have been completed.
No cast or crew parking on area streets
No interference with merchant activity.
Number of uniformed officers listed on the permit is a minimum requirement. Permittee remains responsible for deploying a sufficient number of uniformed officers to provide traffic and crowd control to ensure the safety of the film crew and the public.
Traffic control must be done in accordance w/MUTCD
Traffic Officers Required
Uniformed officers shall have a copy of the film permit in their possession and are required to confirm that all traffic control signage devices are in place.

Equipment on Location

Type	Quantity
5 or 10 ton trucks	5
5 Ton Truck	3
Cast/Crew vehicles	85
Catering Truck	1
Condors	1
Cranes	1
Cube Trucks	2
Generator	2
Honey Wagons	1
Motor Homes	3
Picture vehicles	6

Personnel on Location

Type	Quantity
Cast	5
Crew	60
Extras	25
LA County FSO Assigned	1
Sheriff/CHP	2

NOT A PERMIT

FilmL.A., Inc.
6255 W Sunset Blvd, 12th Floor
Hollywood, CA 90028
t: (213)977-8600 - f: (213)977-8601
www.filmla.com

Summary Information — Location

Permit Number F00166158-B
Production Company NEXT STEP PRODUCTIONS, LLC
Insured Company NEXT STEP PRODUCTIONS, LLC
Production Title OLIVIA EP#101

Location Manager Stacey Brashear-Rodriguez
Primary Phone Mobile - 818-335-5479
Secondary Phone Office - 747-228-2400

Portable restrooms	1
Scissor Lifts	1
Semi Trucks	4
Stakebed Trucks	4
Trailers	4
Vans	4

Filming Activities Drive by; Drive ups & away; Equipment on property; Equipment on sidewalk, in curb lane & across street; Exterior Dialogue; Intermittent pedestrian control; Intermittent traffic control - 2 minutes standard; Steady Cam, Dolly and Track, Running Cable;

Jurisdiction **Political:** Los Angeles County - Supervisor District 5 **Police:** Los Angeles County Sheriff **Fire:** Los Angeles County Fire Department

Approvals
LOS ANGELES COUNTY PUBLIC WORKS - FINAL APPROVERS — Tenasha Bennett
LOS ANGELES COUNTY ROAD DEPARTMENT - BALDWIN PARK (PO1) — Anthony Moran

Coordinator Note Covid Compliance: Phillip Orphilla
Phone: 301-849-3472

Coordinator Note LA COUNTY FIRE DEPT. #20-1744-11:
FIRE SAFETY OFFICER REQUIRED

Parking
Base Camp 12137 Montague St, Los Angeles, CA, 91331
Location Type : Other Location
Crew Parking 12137 Montague St, Los Angeles, CA, 91331
Location Type : Other Location

Posting "No Parking" signs E/S ALLEN AVE., NEW YORK DR. 200 FEET SOUTH
Approximate Footage County Parking **Log Number**
Date(s) 11/18/2020 to 11/18/2020 **Time(s)** 07:00 to 19:00

Posting "No Parking" signs E/S ALLEN AVE., NEW YORK DR. 200 FEET SOUTH
Approximate Footage County Parking **Log Number**
Date(s) 11/20/2020 to 11/20/2020 **Time(s)** 07:00 to 19:00

NOT A PERMIT

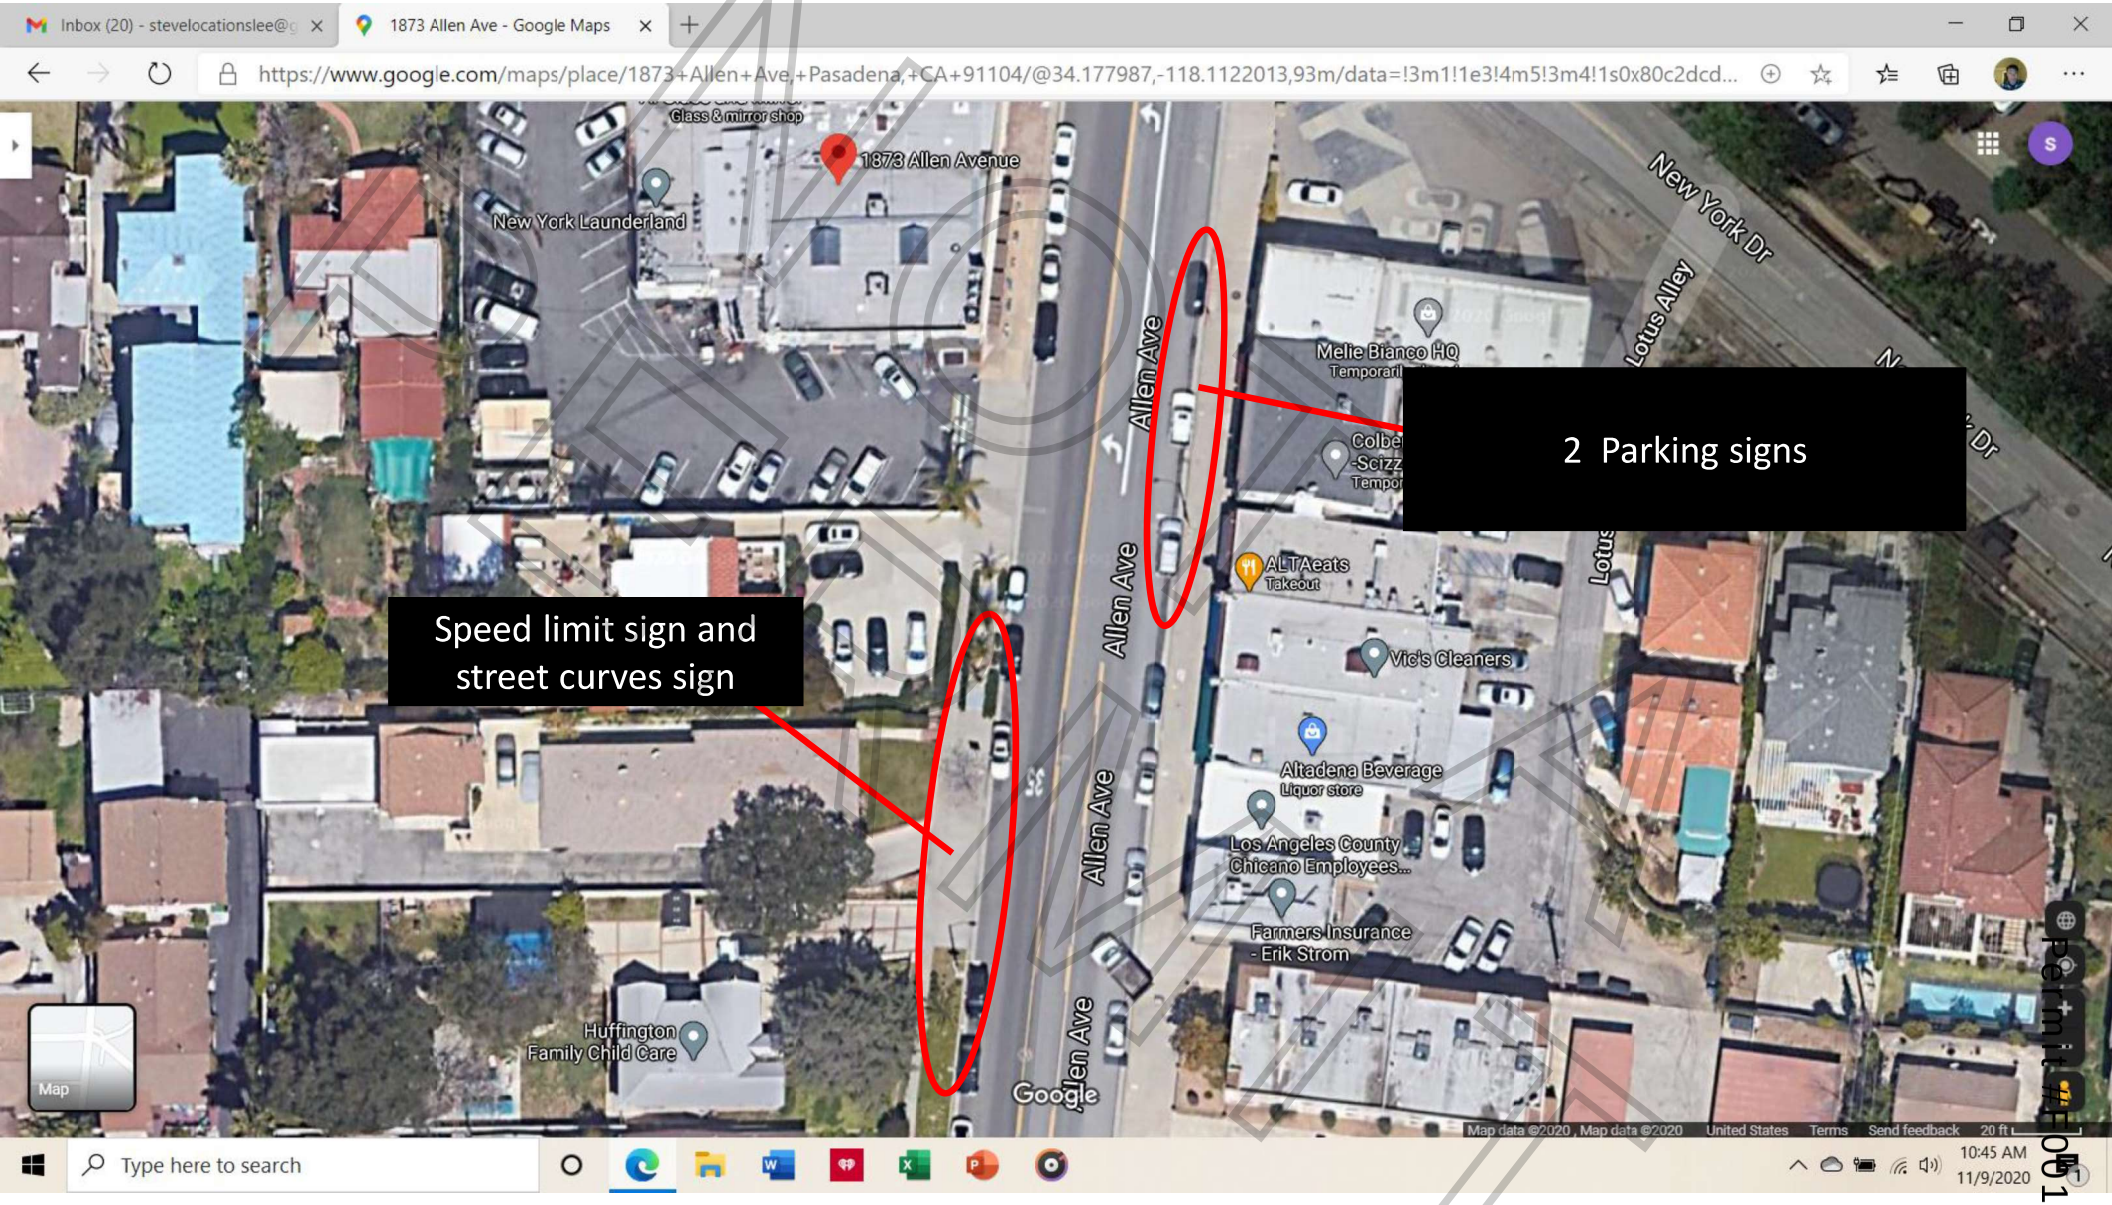

Permit #19166158-B

Permit #F00166158-B

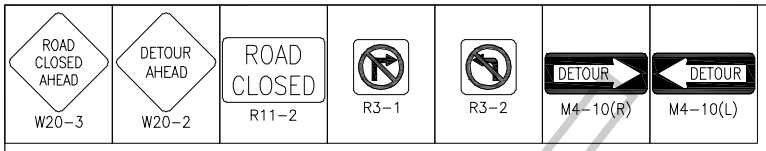

ALL TRAFFIC CONTROL WILL BE INSTALLED TO MEET OR EXCEED THE MOST CURRENT CAMUTCD AND WATCH MINIMUM REQUIREMENTS

DETOUR ROUTE:

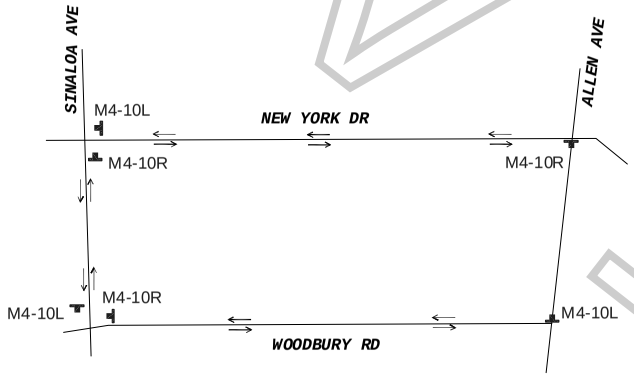

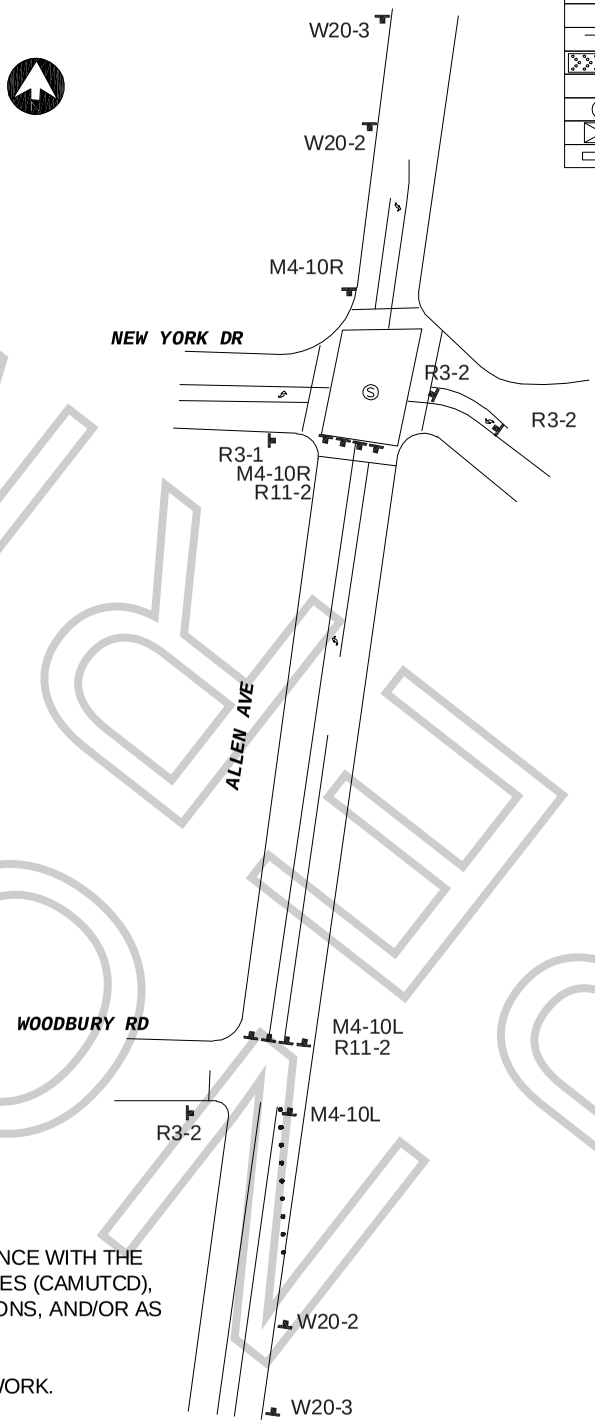

SYMBOL LEGEND

- = 28" TRAFFIC CONE / 36" DELINEATOR
- = TYPE I BARRICADE W/ SIGN
- = FLASHING ARROW BOARD
- = HIGH LEVEL WARNING DEVICE
- = SIGNALIZED INTERSECTION
- = EXISTING DRIVEWAY
- = DIRECTION OF TRAFFIC

WORK ZONE TRAFFIC CONTROL PLAN GENERAL NOTES

1. ALL SIGNING, STRIPING, AND TRAFFIC CONTROL DEVICES SHALL SHALL BE IN ACCORDANCE WITH THE LASTEST EDITIONS OF THE CALIFORNIA MANUAL ON UNIFORM TRAFFIC CONTROL DEVICES (CAMUTCD), W.A.T.C.H. MANUAL, CALTRANS STANDARDS PLANS, CALTRANS STANDARD SPECIFICATIONS, AND/OR AS DIRECTED BY THE PERMIT ENGINEER.
2. THERE WILL BE NO INTERFERENCE WITH TRAFFIC SIGNALS OR CROSSWALKS.
3. CONES WILL BE 28" MINIMUM HEIGHT AND HAVE REFLECTORIZED SLEEVES FOR NIGHT WORK.
4. POLICE WILL DIRECT TRAFFIC IF NECESSARY.

DATE & TIME:
11-19-2020
FROM 09:00 HOURS TO 16:00 HOURS

TCP FOR:
NEXT STEP PRODUCTIONS
"OLIVIA"

LOCATION:
FULL CLOSURE - ALLEN AVE
FROM NEW YORK TO WOODBURY
COUNTY OF LOS ANGELES, CA

TCP PREPARED BY:
JCL TRAFFIC SERVICES
500 S. GREENWOOD AVE
MONTEBELLO, CA 90640
PH: (213) 622-9775
C31-CA Lic # 805357

CONTACT(S):
STACEY BRASHEAR
PH# 818.335.5479

MIKE TARIS
OFFICE# 818.706.8022

DATE	REVSIONS

DRAFTER: EDY RAMIREZ
SCALE: N.T.S.
FILM LA: CODY PENWELL
SHEET: 1 OF 1

FINAL